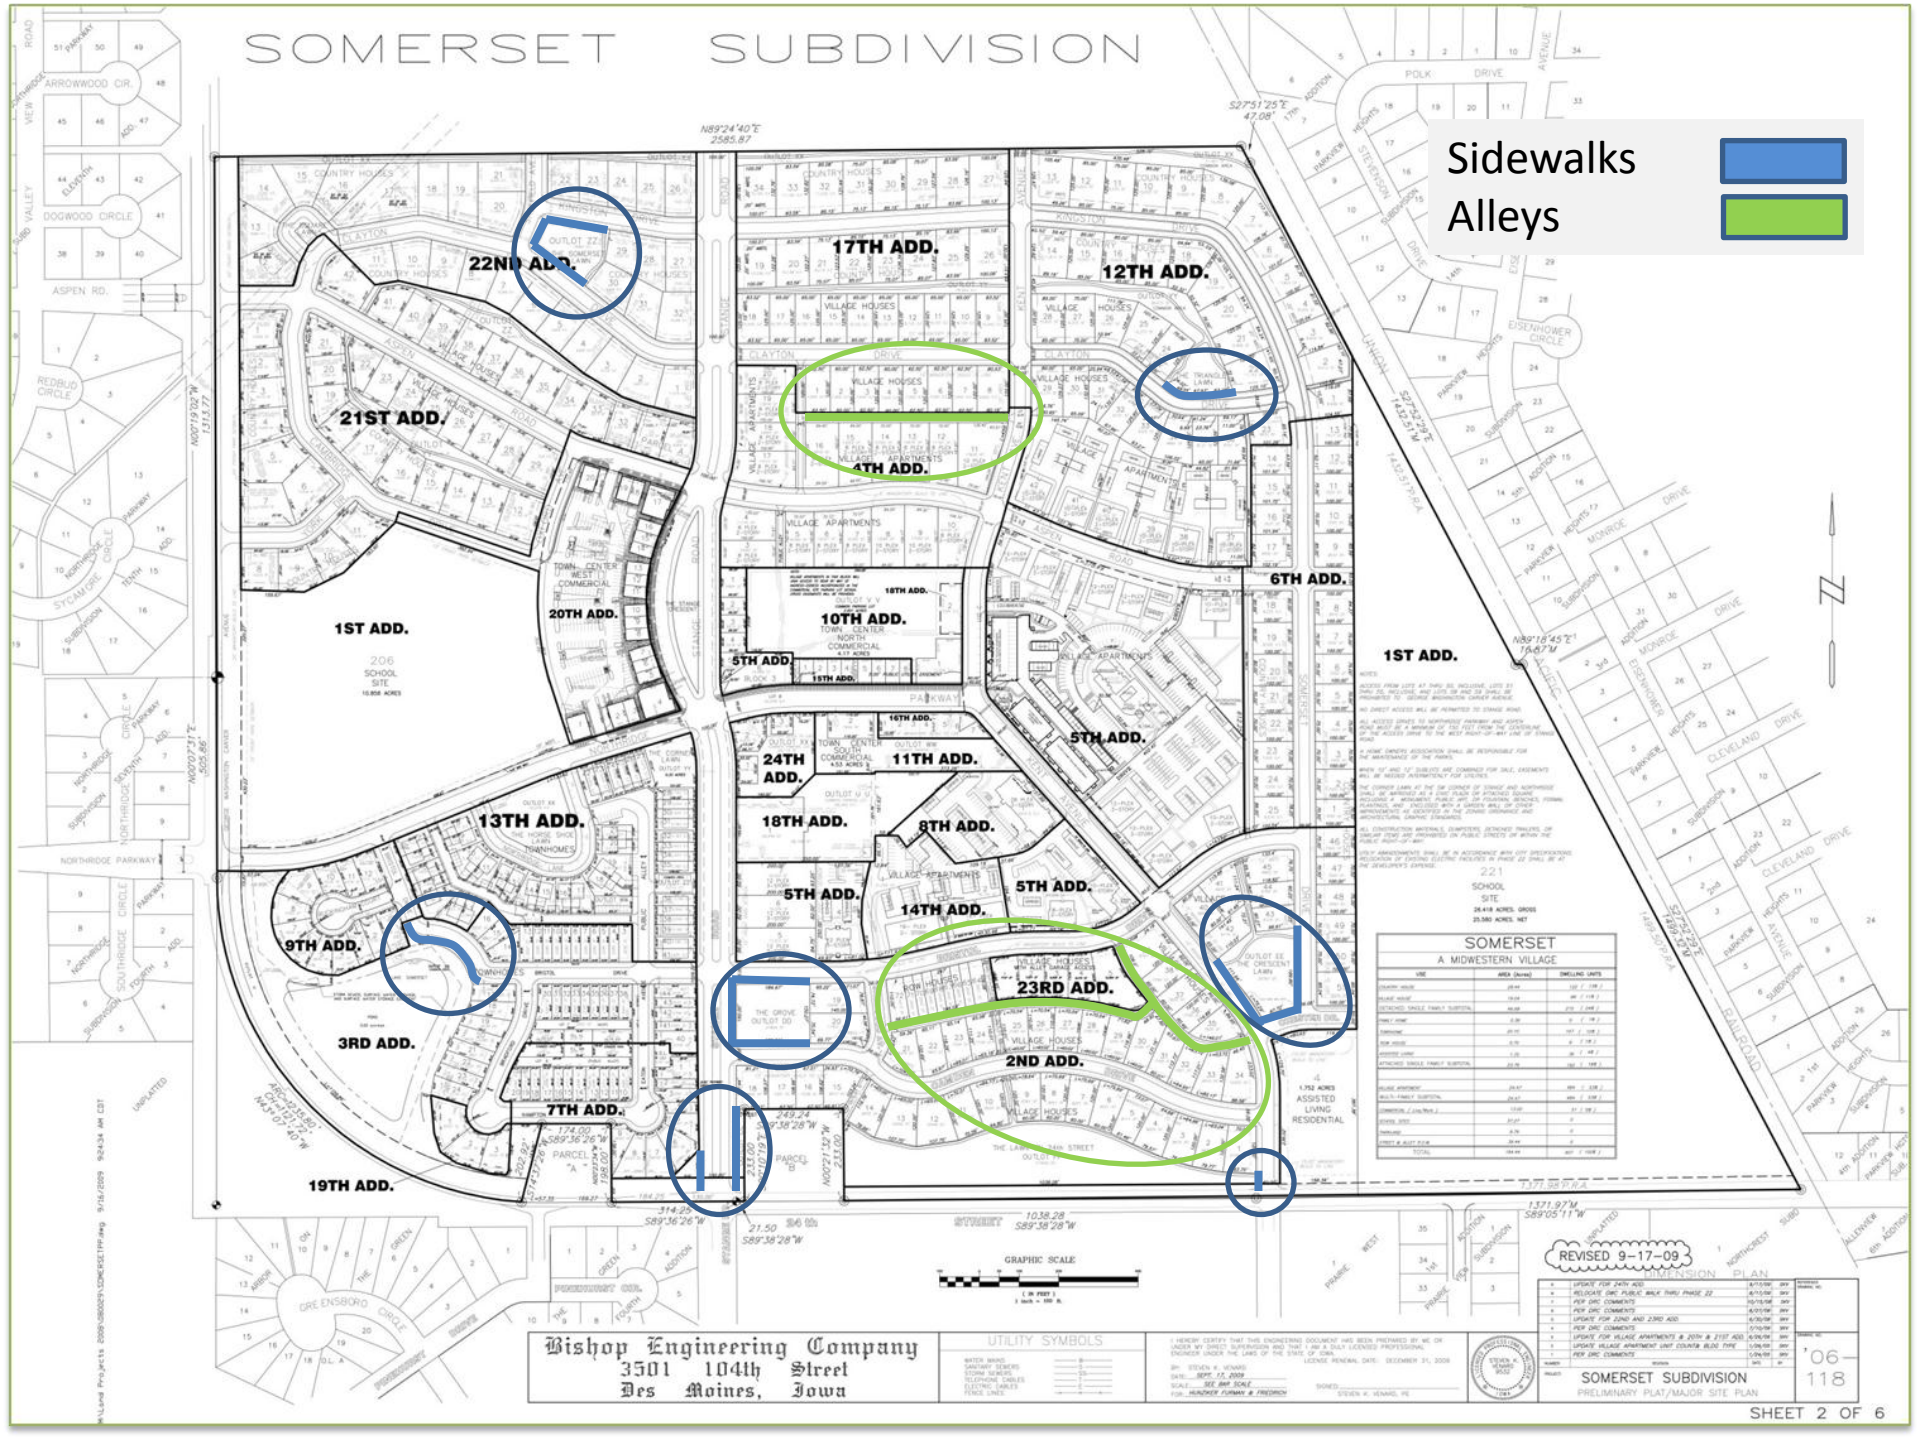
SOMERSET SUBDIVISION
Sidewalks
Alleys
22ND ADD.
17TH ADD.
12TH ADD.
21ST ADD.
4TH ADD.
6TH ADD.
1ST ADD.
20TH ADD.
10TH ADD.
5TH ADD.
24TH ADD.
11TH ADD.
13TH ADD.
18TH ADD.
8TH ADD.
14TH ADD.
9TH ADD.
23RD ADD.
3RD ADD.
2ND ADD.
7TH ADD.
19TH ADD.
SOMERSET
A MIDWESTERN VILLAGE
REVISED 9-17-09
Bishop Engineering Company
3501 104th Street
Des Moines, Iowa
SOMERSET SUBDIVISION
PRELIMINARY PLAT/MAJOR SITE PLAN
'06-118
SHEET 2 OF 6